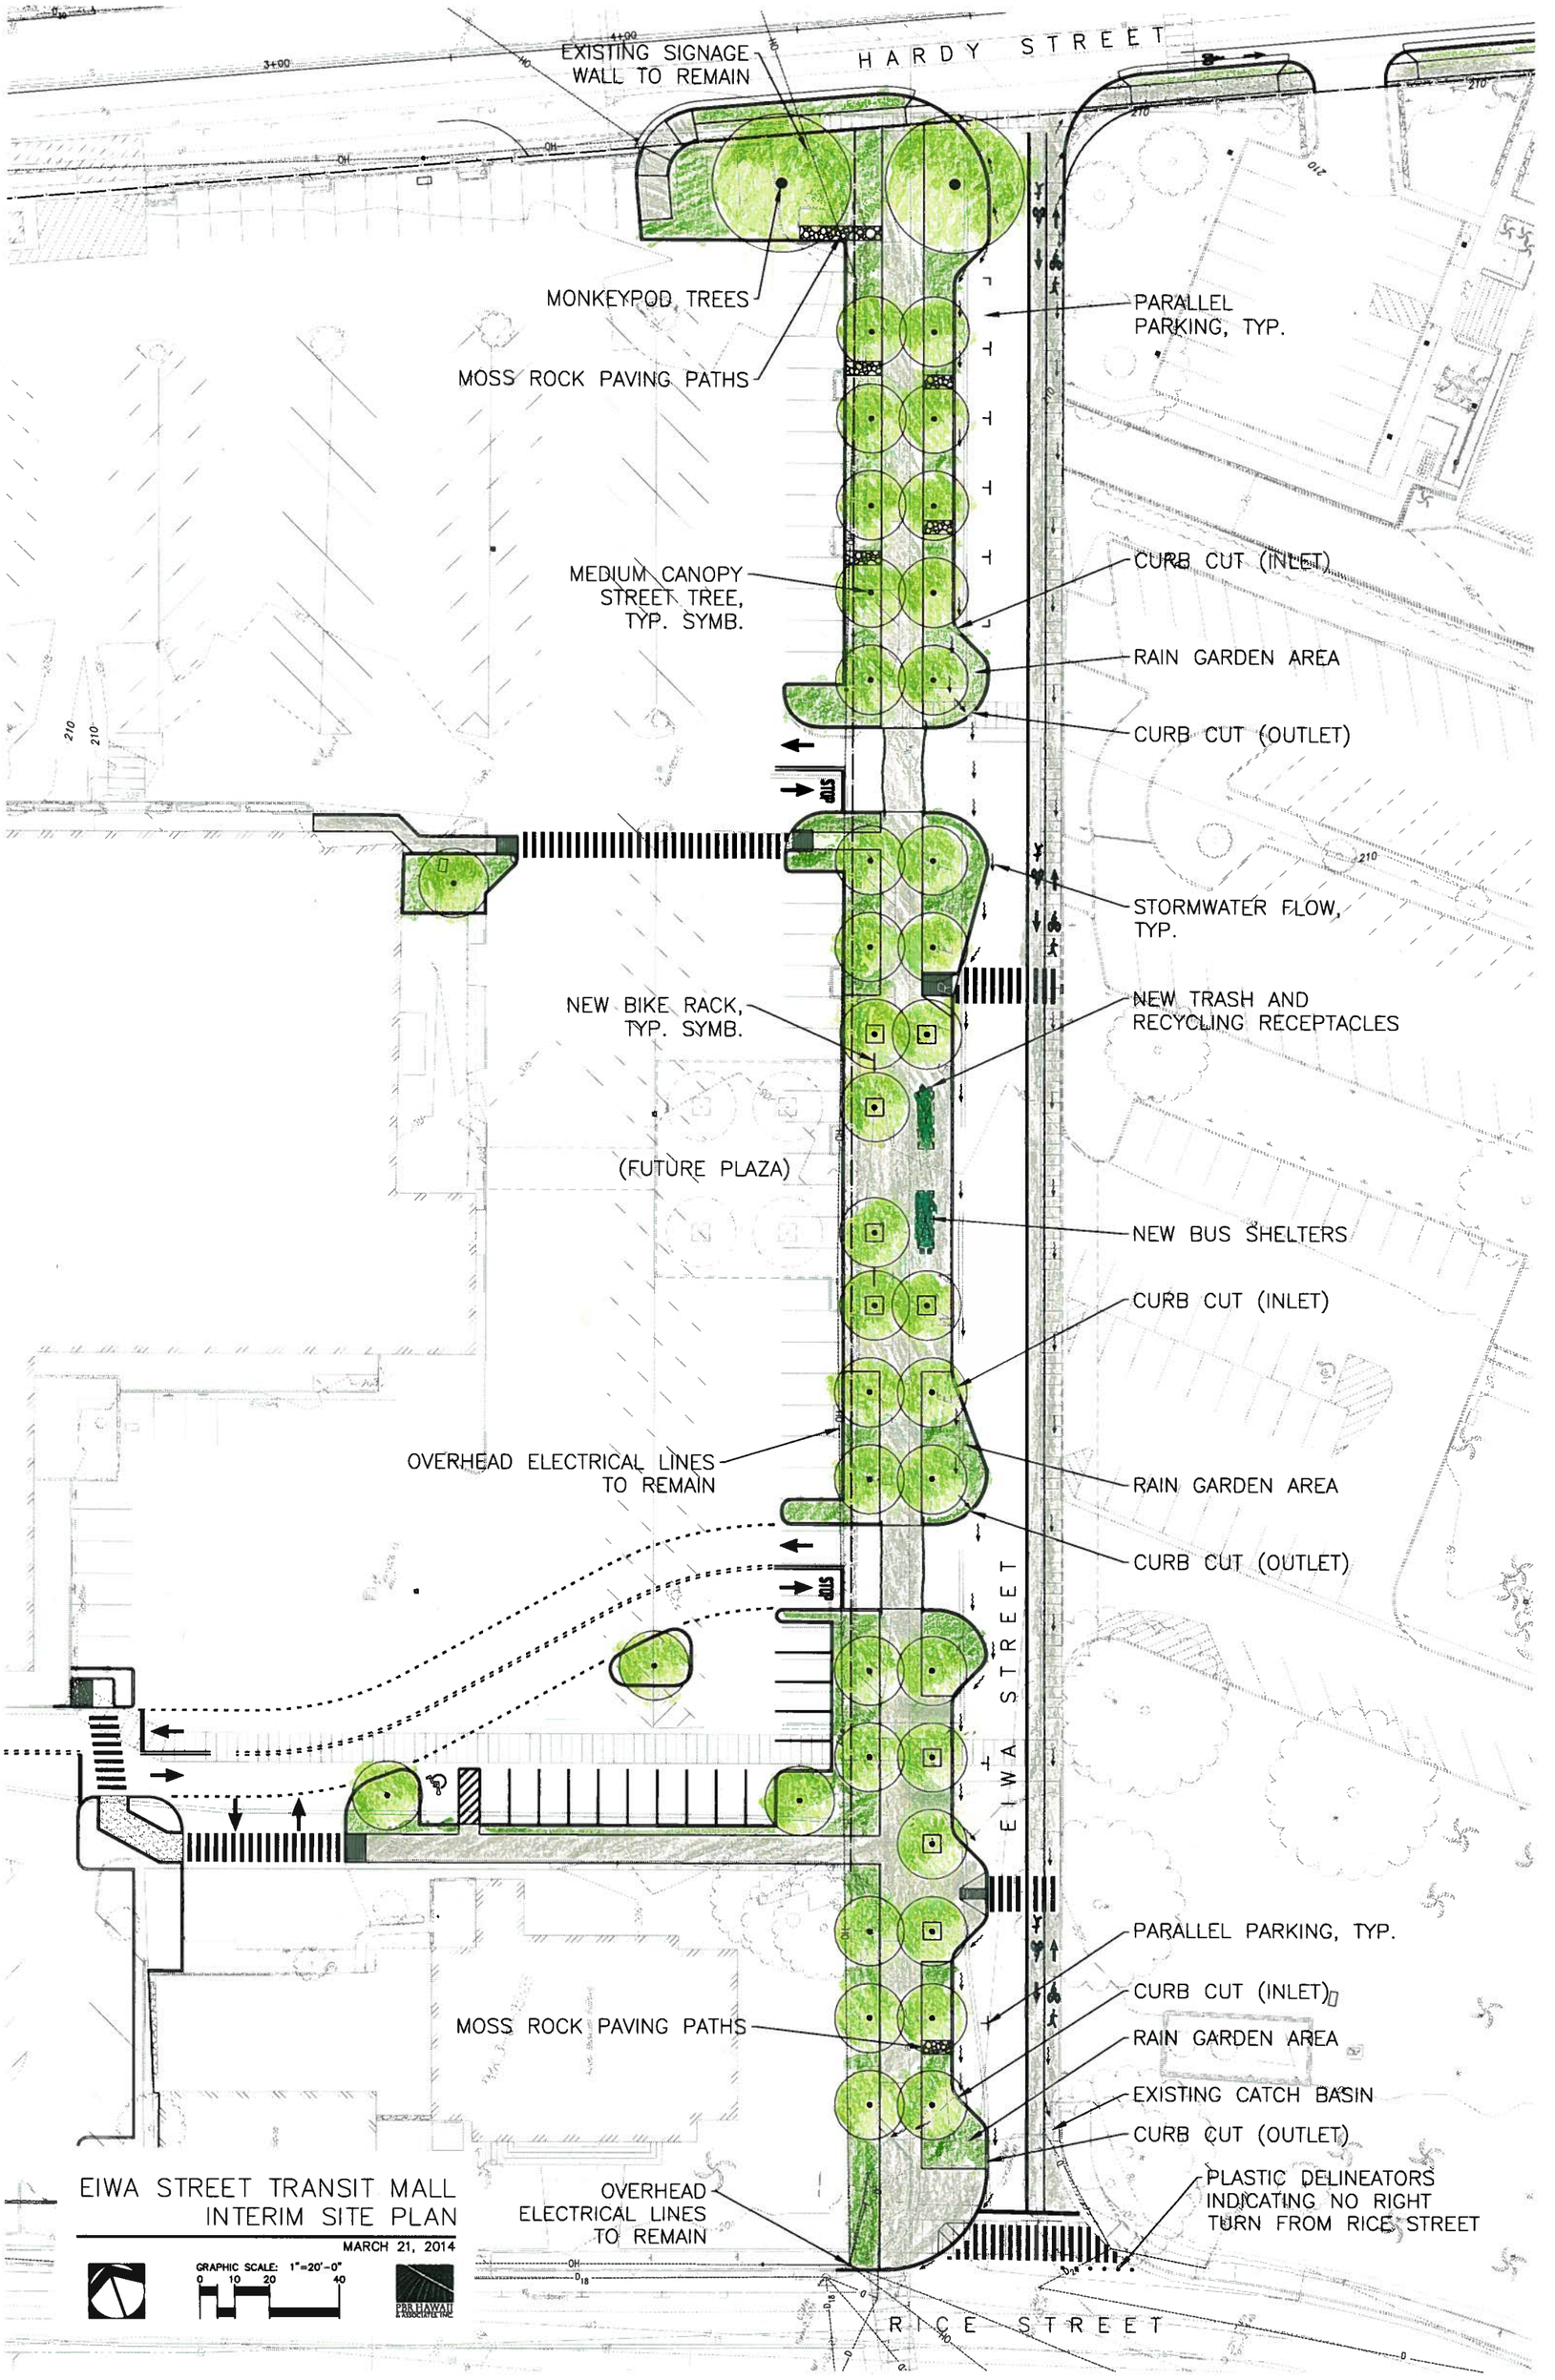
HARDY STREET
EXISTING SIGNAGE WALL TO REMAIN
MONKEYPOD TREES
MOSS ROCK PAVING PATHS
PARALLEL PARKING, TYP.
MEDIUM CANOPY STREET TREE, TYP. SYMB.
CURB CUT (INLET)
RAIN GARDEN AREA
CURB CUT (OUTLET)
STORMWATER FLOW, TYP.
NEW BIKE RACK, TYP. SYMB.
NEW TRASH AND RECYCLING RECEPTACLES
(FUTURE PLAZA)
NEW BUS SHELTERS
CURB CUT (INLET)
OVERHEAD ELECTRICAL LINES TO REMAIN
RAIN GARDEN AREA
CURB CUT (OUTLET)
EIWA STREET
PARALLEL PARKING, TYP.
CURB CUT (INLET)
MOSS ROCK PAVING PATHS
RAIN GARDEN AREA
EXISTING CATCH BASIN
CURB CUT (OUTLET)
PLASTIC DELINEATORS INDICATING NO RIGHT TURN FROM RICE STREET
OVERHEAD ELECTRICAL LINES TO REMAIN
RICE STREET
EIWA STREET TRANSIT MALL
INTERIM SITE PLAN
MARCH 21, 2014
GRAPHIC SCALE: 1"=20'-0"
0 10 20 40