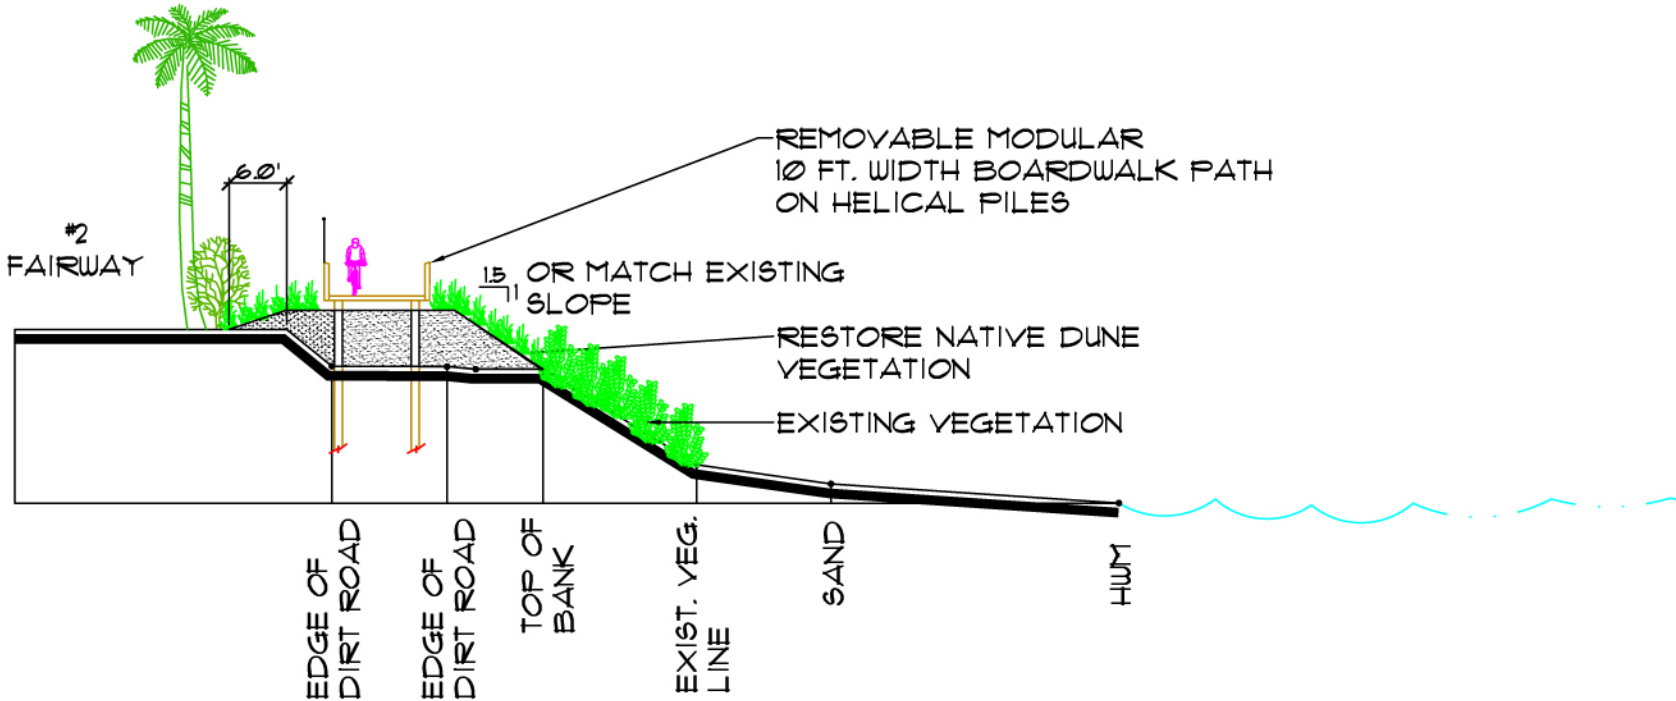

VERTICAL & HORIZONTAL
SCALE: 1"=20'-0"

DUNE RESTORATION
FAIRWAY #2

S-10