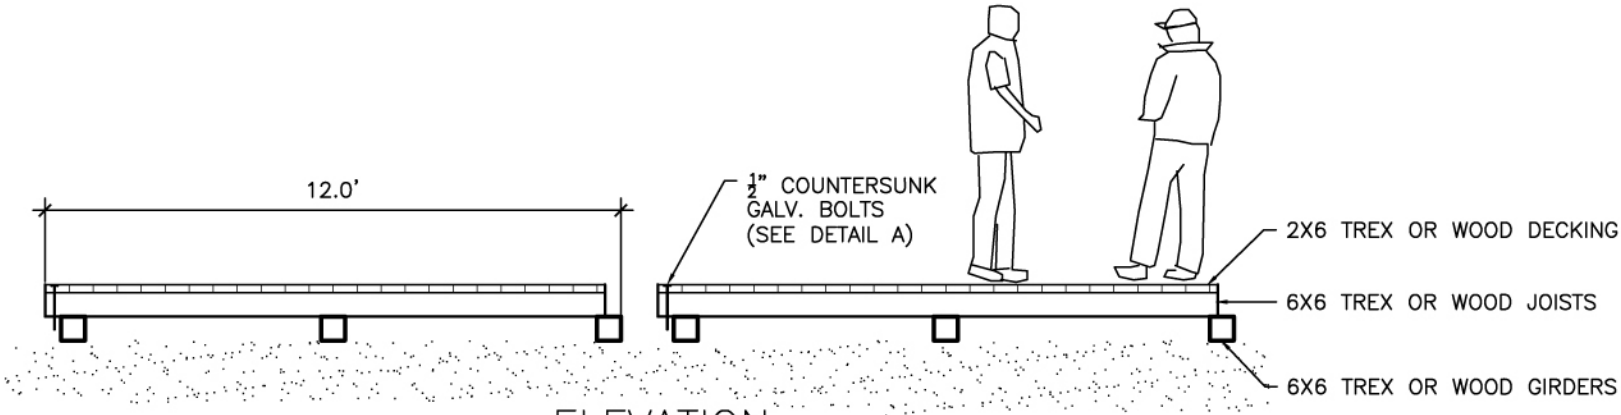

ELEVATION

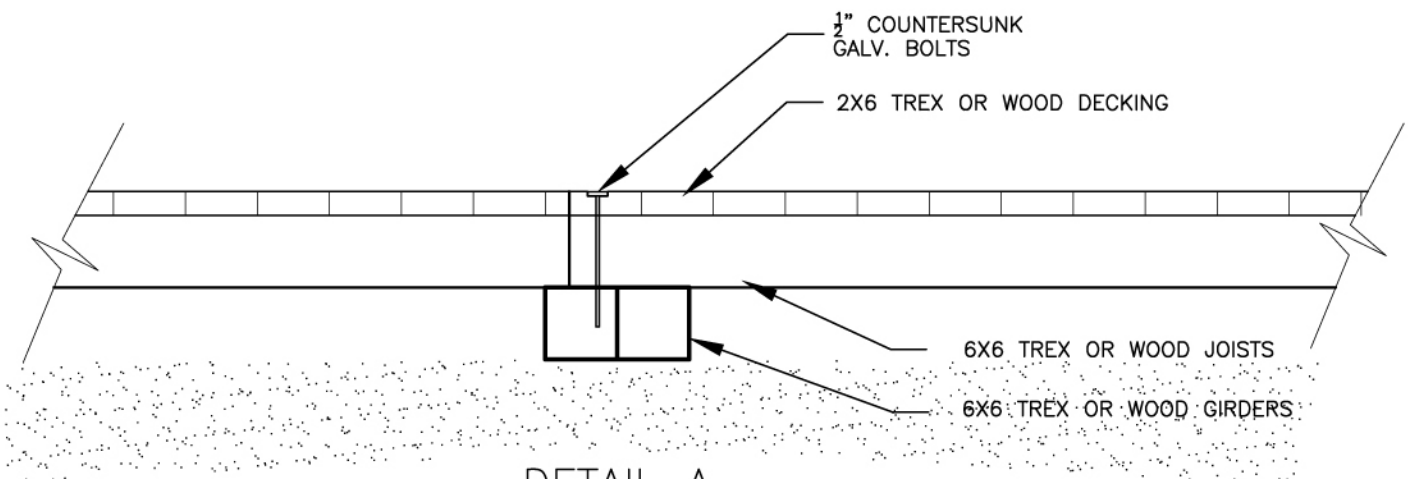

DETAIL A
ELEVATION

TEMPORARY SEGMENTAL BOARDWALK PLANK SYSTEM

S-6