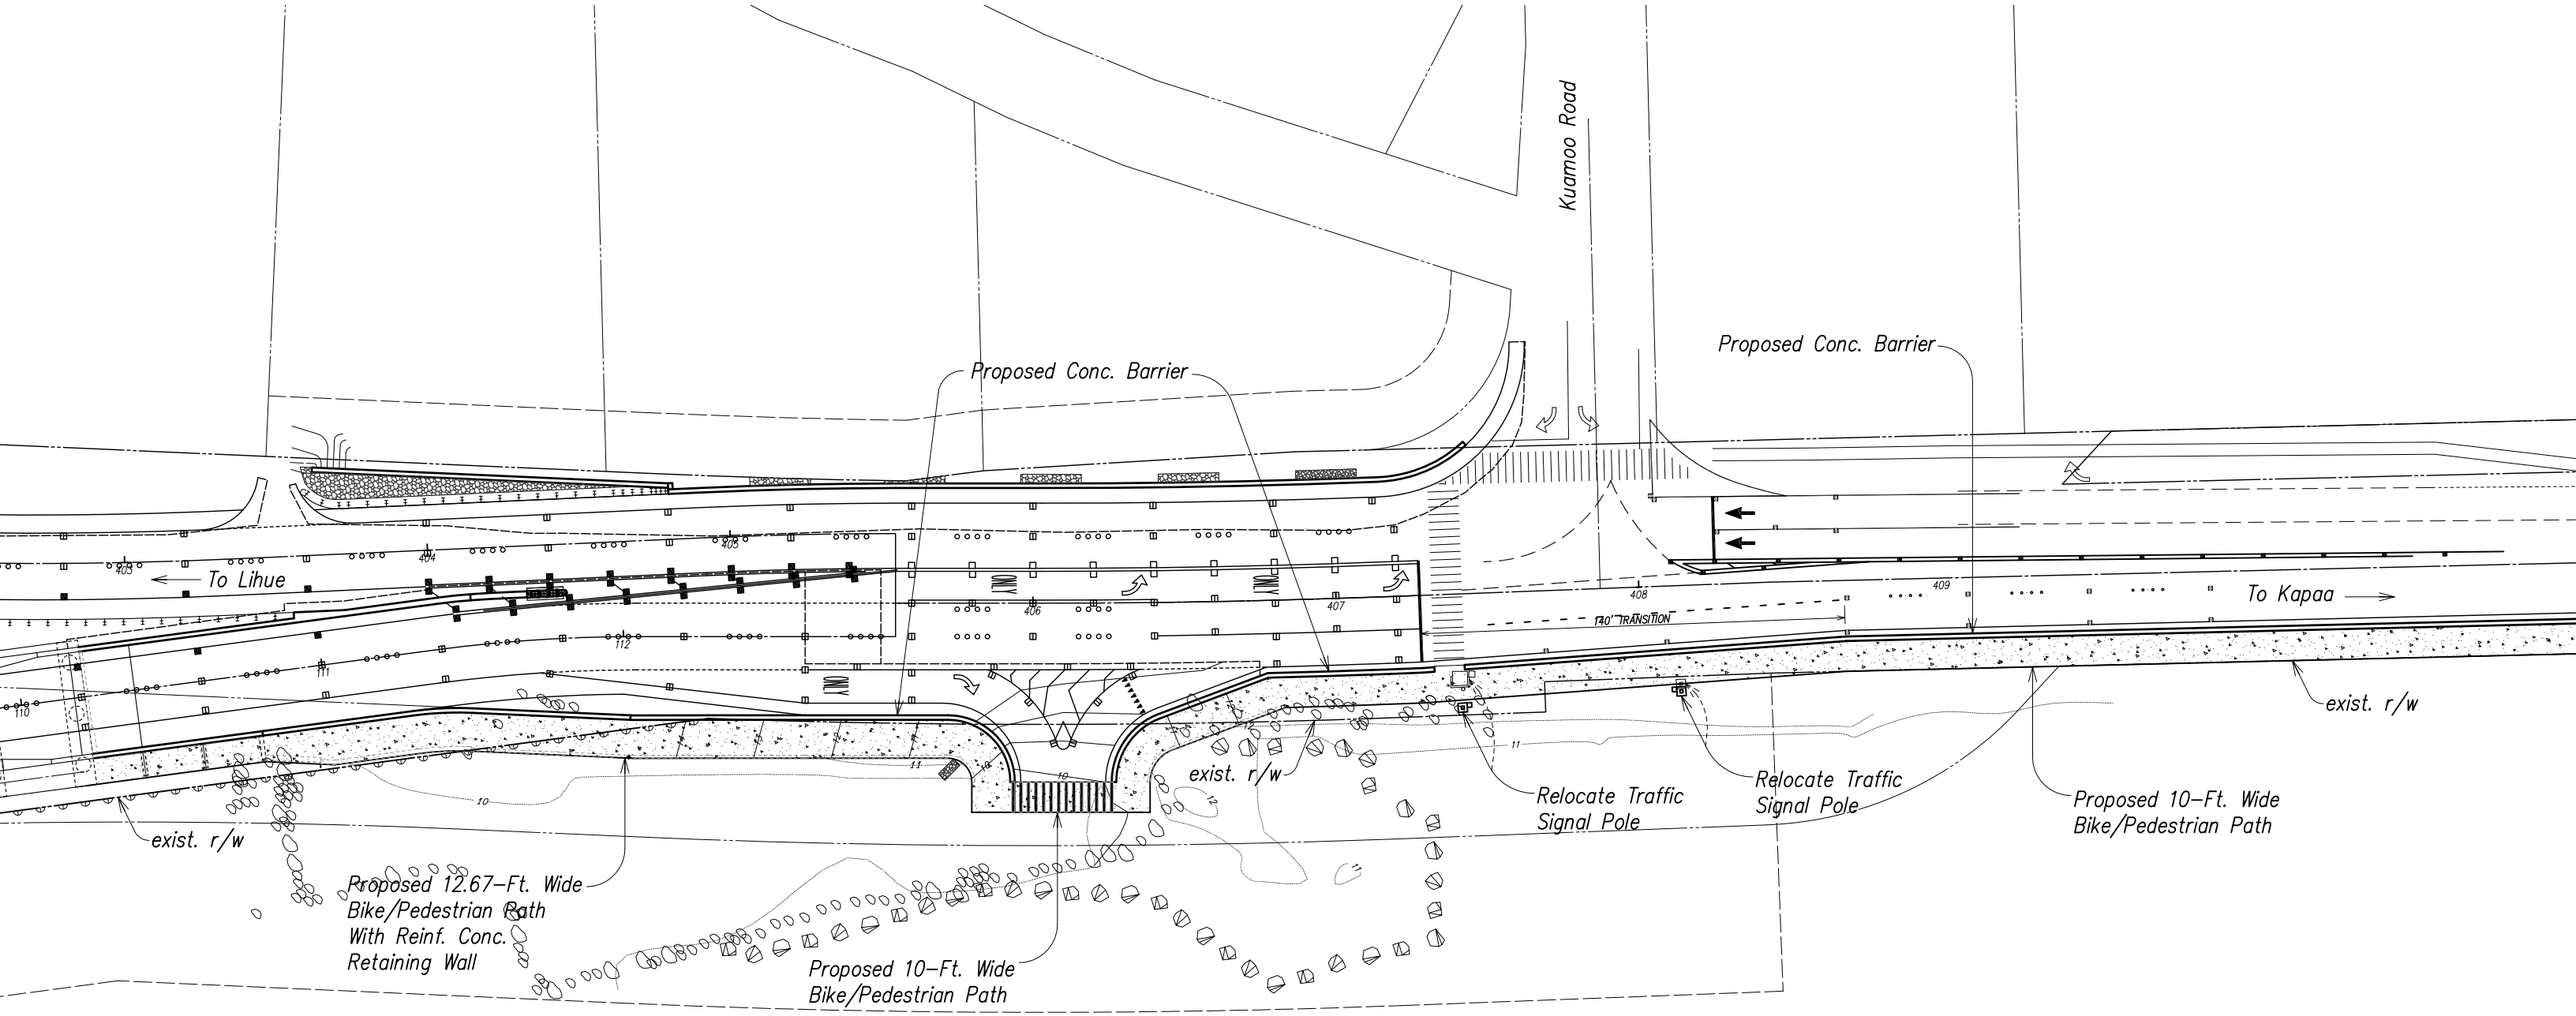
Kuamoo Road
Proposed Conc. Barrier
Proposed Conc. Barrier
To Lihue
To Kapaa
140' TRANSITION
exist. r/w
exist. r/w
exist. r/w
Relocate Traffic Signal Pole
Relocate Traffic Signal Pole
Proposed 10-Ft. Wide Bike/Pedestrian Path
Proposed 12.67-Ft. Wide Bike/Pedestrian Path With Reinf. Conc. Retaining Wall
Proposed 10-Ft. Wide Bike/Pedestrian Path