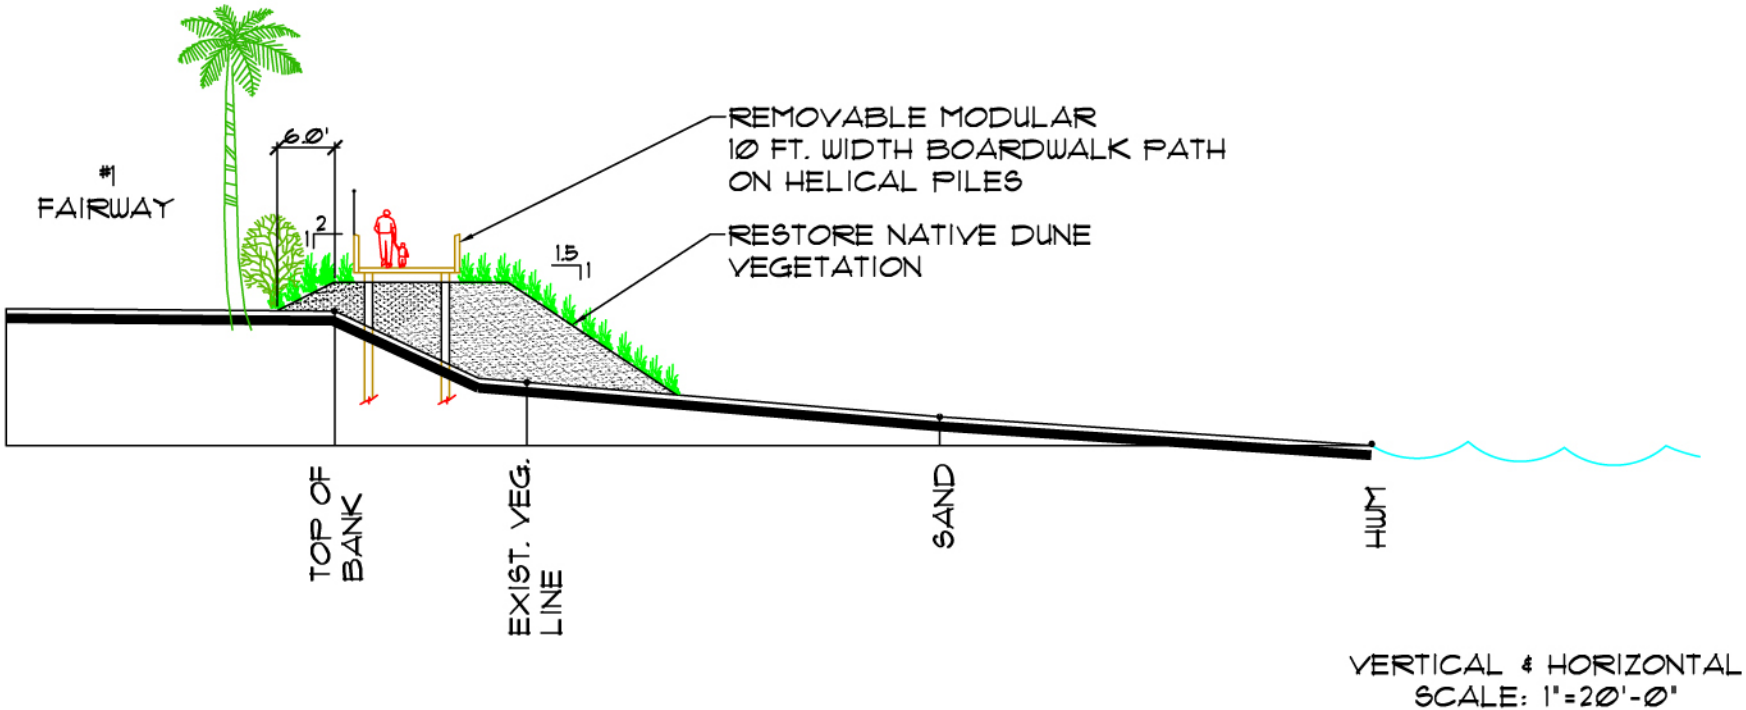

DUNE RESTORATION
FAIRWAY #1

S-11